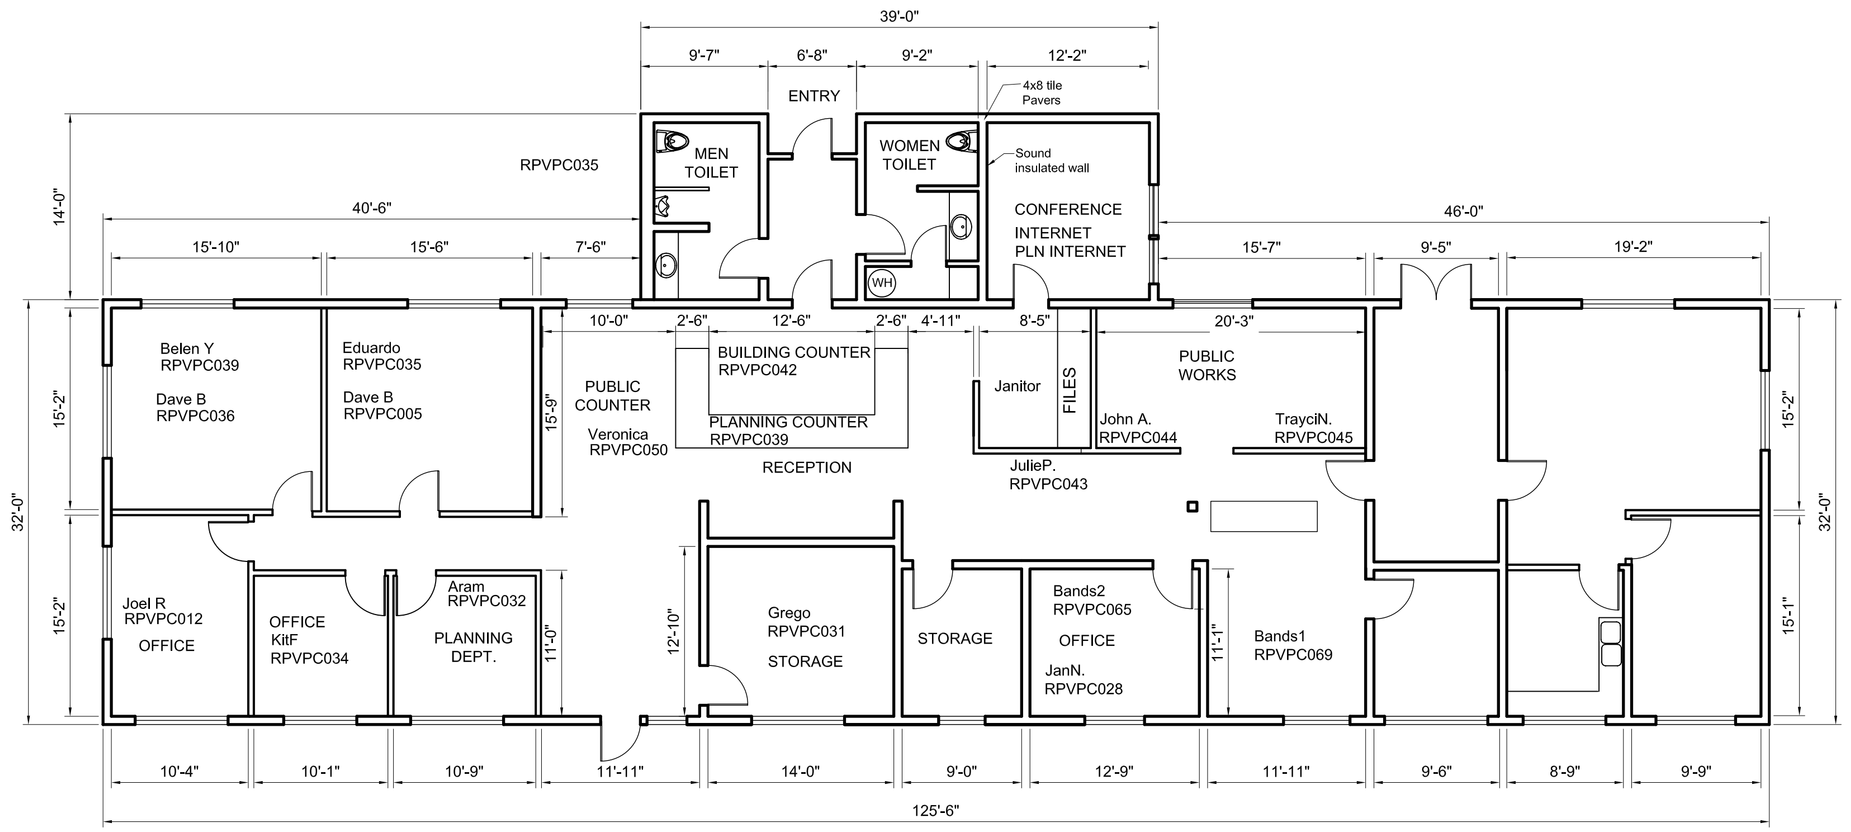

FLOOR PLAN

1/8"=1'-0"

TOTAL SQ FT = 4,468.45

(Entry way not included = 73.33 Sq Ft)

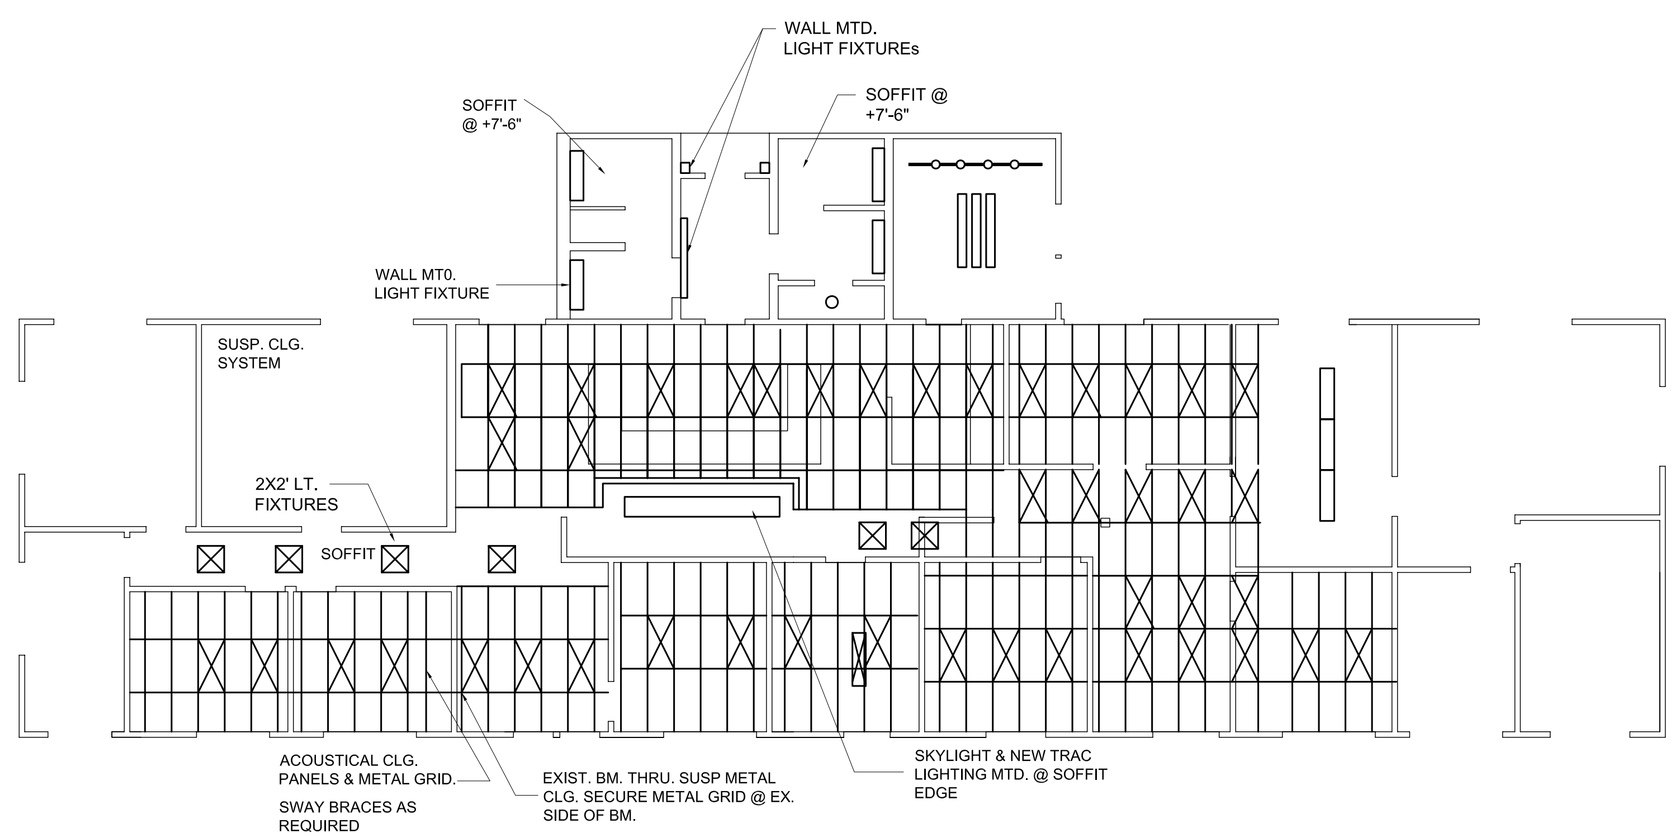

REFLECTED CEILING PLAN

1/8"=1'-0"

Lomita BLUEPRINT SERVICE, INC.
CADWEST
2359 Pacific Coast Highway
Lomita, CA 90717
Tel: 310-326-7491
Fax: 310-326-1432
support@cadwest.com

PROJECT

RPV PLANNING DEPARTMENT
30940 HAWTHORNE BLVD.
RANCHO PALOS VERDES
CA, 90275

SHEET TILE

FLOOR PLAN & REFLECTED CEILING PLAN

REVISIONS	DATE:

DRAWN	YALI YKEDA
CHECKED	A.K.
DATE	
SCALE	1/4" = 1'-0"
JOB NO.	00000
SHEET:	A-1

OF ### SHEETS